OVERDALE PARK NO. 2

SECTION 22, TWP. 24 N, R 6 E, W.M.

KING COUNTY, WASHINGTON

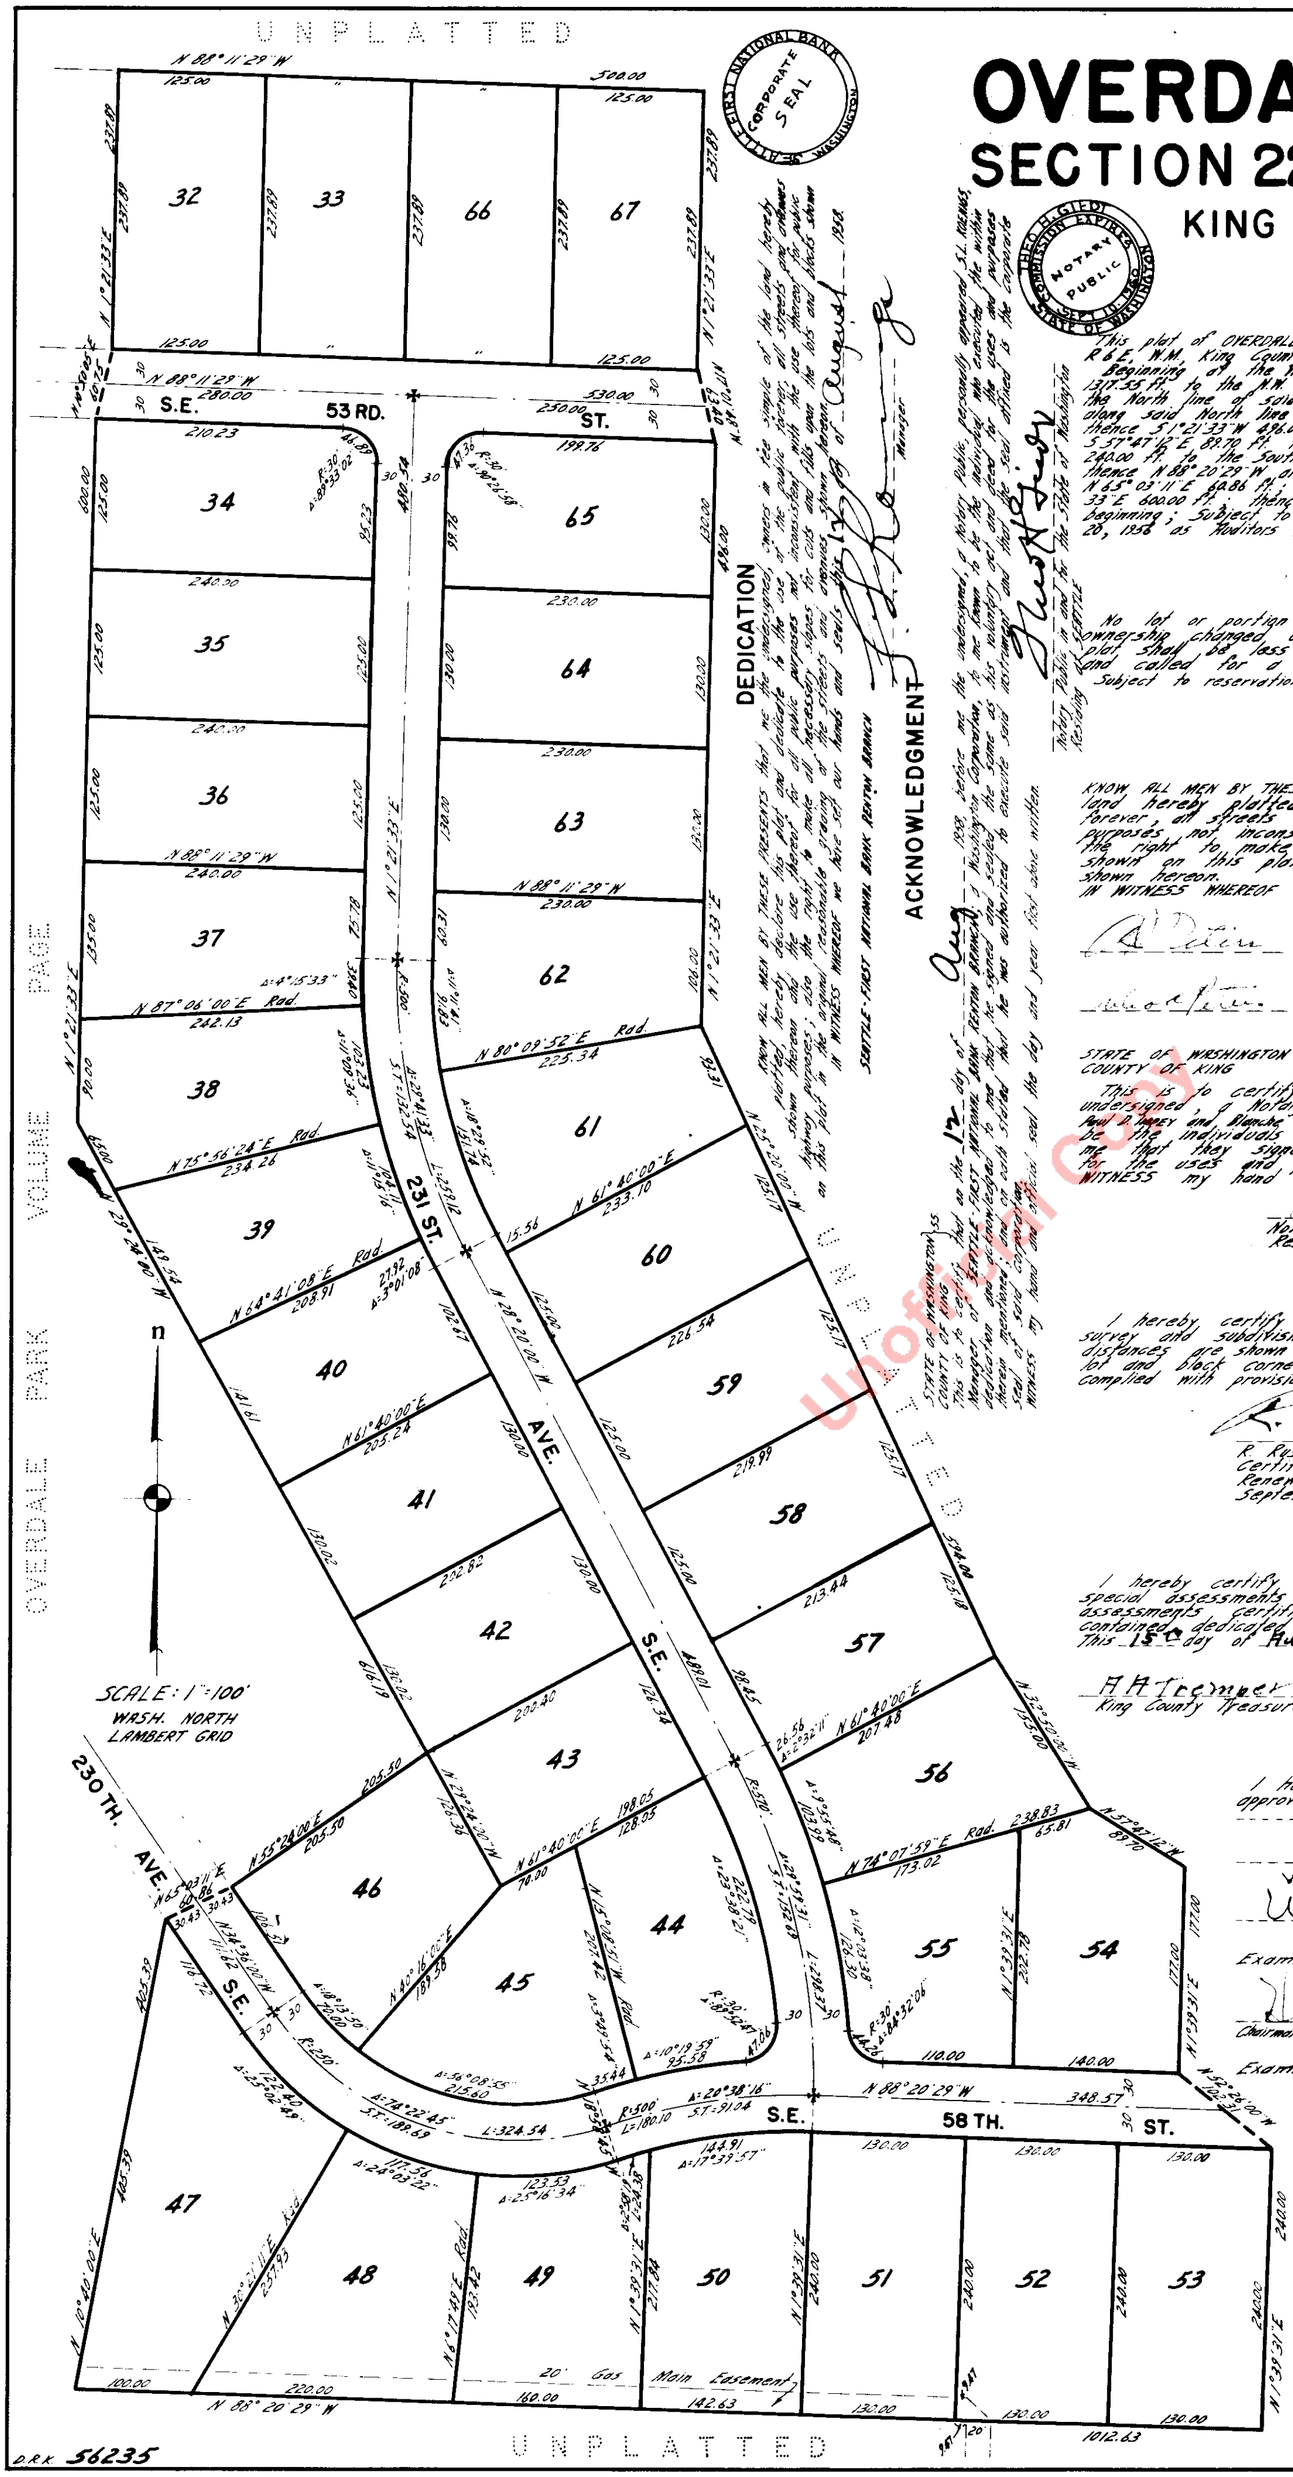

DESCRIPTION

This plat of OVERDALE PARK NO. 2 embraces that portion of the West half of Section 22, Twp. 24 N, R 6 E, W.M, King County, Washington, described as follows:

Beginning at the West 1/4 cor of said Section thence N 1°21'33" E along the West line thereof, 1317.33 ft. to the N.W. Cor. of the S.W 1/4 of the N.W. 1/4 of said Section 22; thence S 88°11'29" E along the North line of said S.W. 1/4 of the N.W 1/4 540.0 ft. to the true point of beginning; thence continuing along said North line S 88°11'29" E 500.00 ft.; thence S 1°21'33" W 237.89 ft.; thence S 17°01'48" E 634.0 ft.; thence S 1°21'33" W 496.00 ft.; thence S 25°20'00" E 594.00 ft.; thence S 32°50'00" E 355.00 ft.; thence S 57°47'12" E 89.70 ft.; thence S 51°39'31" W 177.00 ft.; thence S 52°24'00" E 162.31 ft.; thence S 1°39'31" W 240.00 ft. to the South line of the North half of the North half of the S.W. 1/4 of said Section; thence N 88°20'29" W along said South line 1012.63 ft.; thence N 10°40'00" E 605.39 ft.; thence N 65°03'11" E 60.86 ft.; thence N 55°24'00" E 205.50 ft.; thence N 29°24'00" W 616.19 ft.; thence N 1°21'33" E 60.00 ft.; thence N 10°50'05" E 60.75 ft.; thence N 1°21'33" E 237.89 ft. to the true point of beginning; Subject to Easement 20 ft in width as described in document recorded August 20, 1958 as Auditors File No. 4722384, Records of said County.

RESTRICTIONS

No lot or portion of a lot in this plat shall be divided and sold or resold or ownership changed or transferred whereby the ownership of any portion of this plat shall be less than the area required for the use district in which located and called for a minimum size in area in these regulations.
Subject to reservations under Auditors File No. 4927757.

DEDICATION

KNOW ALL MEN BY THESE PRESENTS that we the undersigned owners in fee simple of the land hereby platted, hereby declare this plat and dedicate to the use of the public forever, all streets and avenues shown thereon and the use thereof for all public purposes not inconsistent with the use thereof for public highway purposes; also the right to make all necessary slopes for cuts and fills upon the lots and blocks shown on this plat in the original reasonable grading of the streets and avenues shown hereon.
IN WITNESS WHEREOF we have set our hands and seals this 29TH day of APRIL 1958.

R J Peters — Paul D Impey — Alfred O. Deraulcau

Julia R Peters — Blanche Impey — Shirley L. Deraulcau

ACKNOWLEDGMENT

STATE OF WASHINGTON } ss.
COUNTY OF KING }

This is to certify that on the 29TH day of APRIL 1958, before me the undersigned a Notary Public, personally appeared R.J. PETERS and Julia R PETERS his wife, Paul D Impey and Blanche Impey his wife, Alfred O Deraulcau and Shirley L Deraulcau his wife to me known to be the individuals who executed the within dedication and acknowledged to me that they signed and sealed the same as their voluntary act and deed for the uses and purposes therein mentioned.
WITNESS my hand and official seal the day and year first above written.

Notary Public in and for the State of Washington
Residing at ISSAQUAH

LAND SURVEYORS CERTIFICATE

I hereby certify that this plat of OVERDALE PARK NO.2 is based upon an actual survey and subdivision of Section 22, Twp 24 N, R 6 E, W.M. that the courses and distances are shown correctly thereon that the monuments have been set and the lot and block corners staked correctly on the ground and that I have fully complied with provisions of the platting regulations.

R. Ruskin Fisher

R. RUSKIN FISHER Pro Land Surveyor
Certificate No. 2077
Renewal No. 5160004200
September, 1957.

TREASURER'S CERTIFICATE

I hereby certify that all property taxes are paid, that there are no delinquent special assessments certified to this office for collection and that all special assessments certified to this office for collection on any of the property herein contained dedicated as streets, alleys, or for other public use are paid in full this 15 day of August 1958.

A.A. Tremper
King County Treasurer

By [illegible]
King County Deputy Treasurer

APPROVALS

I hereby certify that the within plat of OVERDALE PARK NO.2 is duly approved by the King County Planning Commission this 15 day of Aug. 1958.

[illegible]
VICE Chairman

[illegible]
Secretary

Edward B. Lund
Planning Officer

Examined and approved this 18TH day of Aug. 1958.

[illegible]
Chairman, Board of County Commissioners

By [illegible]
Clerk, Board of County Commissioners

Examined and approved this 12TH day of Aug. 1958.

[illegible]
King County Road Engineer

RECORDING CERTIFICATE

4934224
Filed for record at the request of the Board of County Commissioners this 19 day of AUGUST 1958 at 11 minutes past 9 A.M. and recorded in Volume 69 of Plats, Page 83 Records of King County, Washington

Robert A. Morris
County Auditor

M.S. Williams
Deputy County Auditor